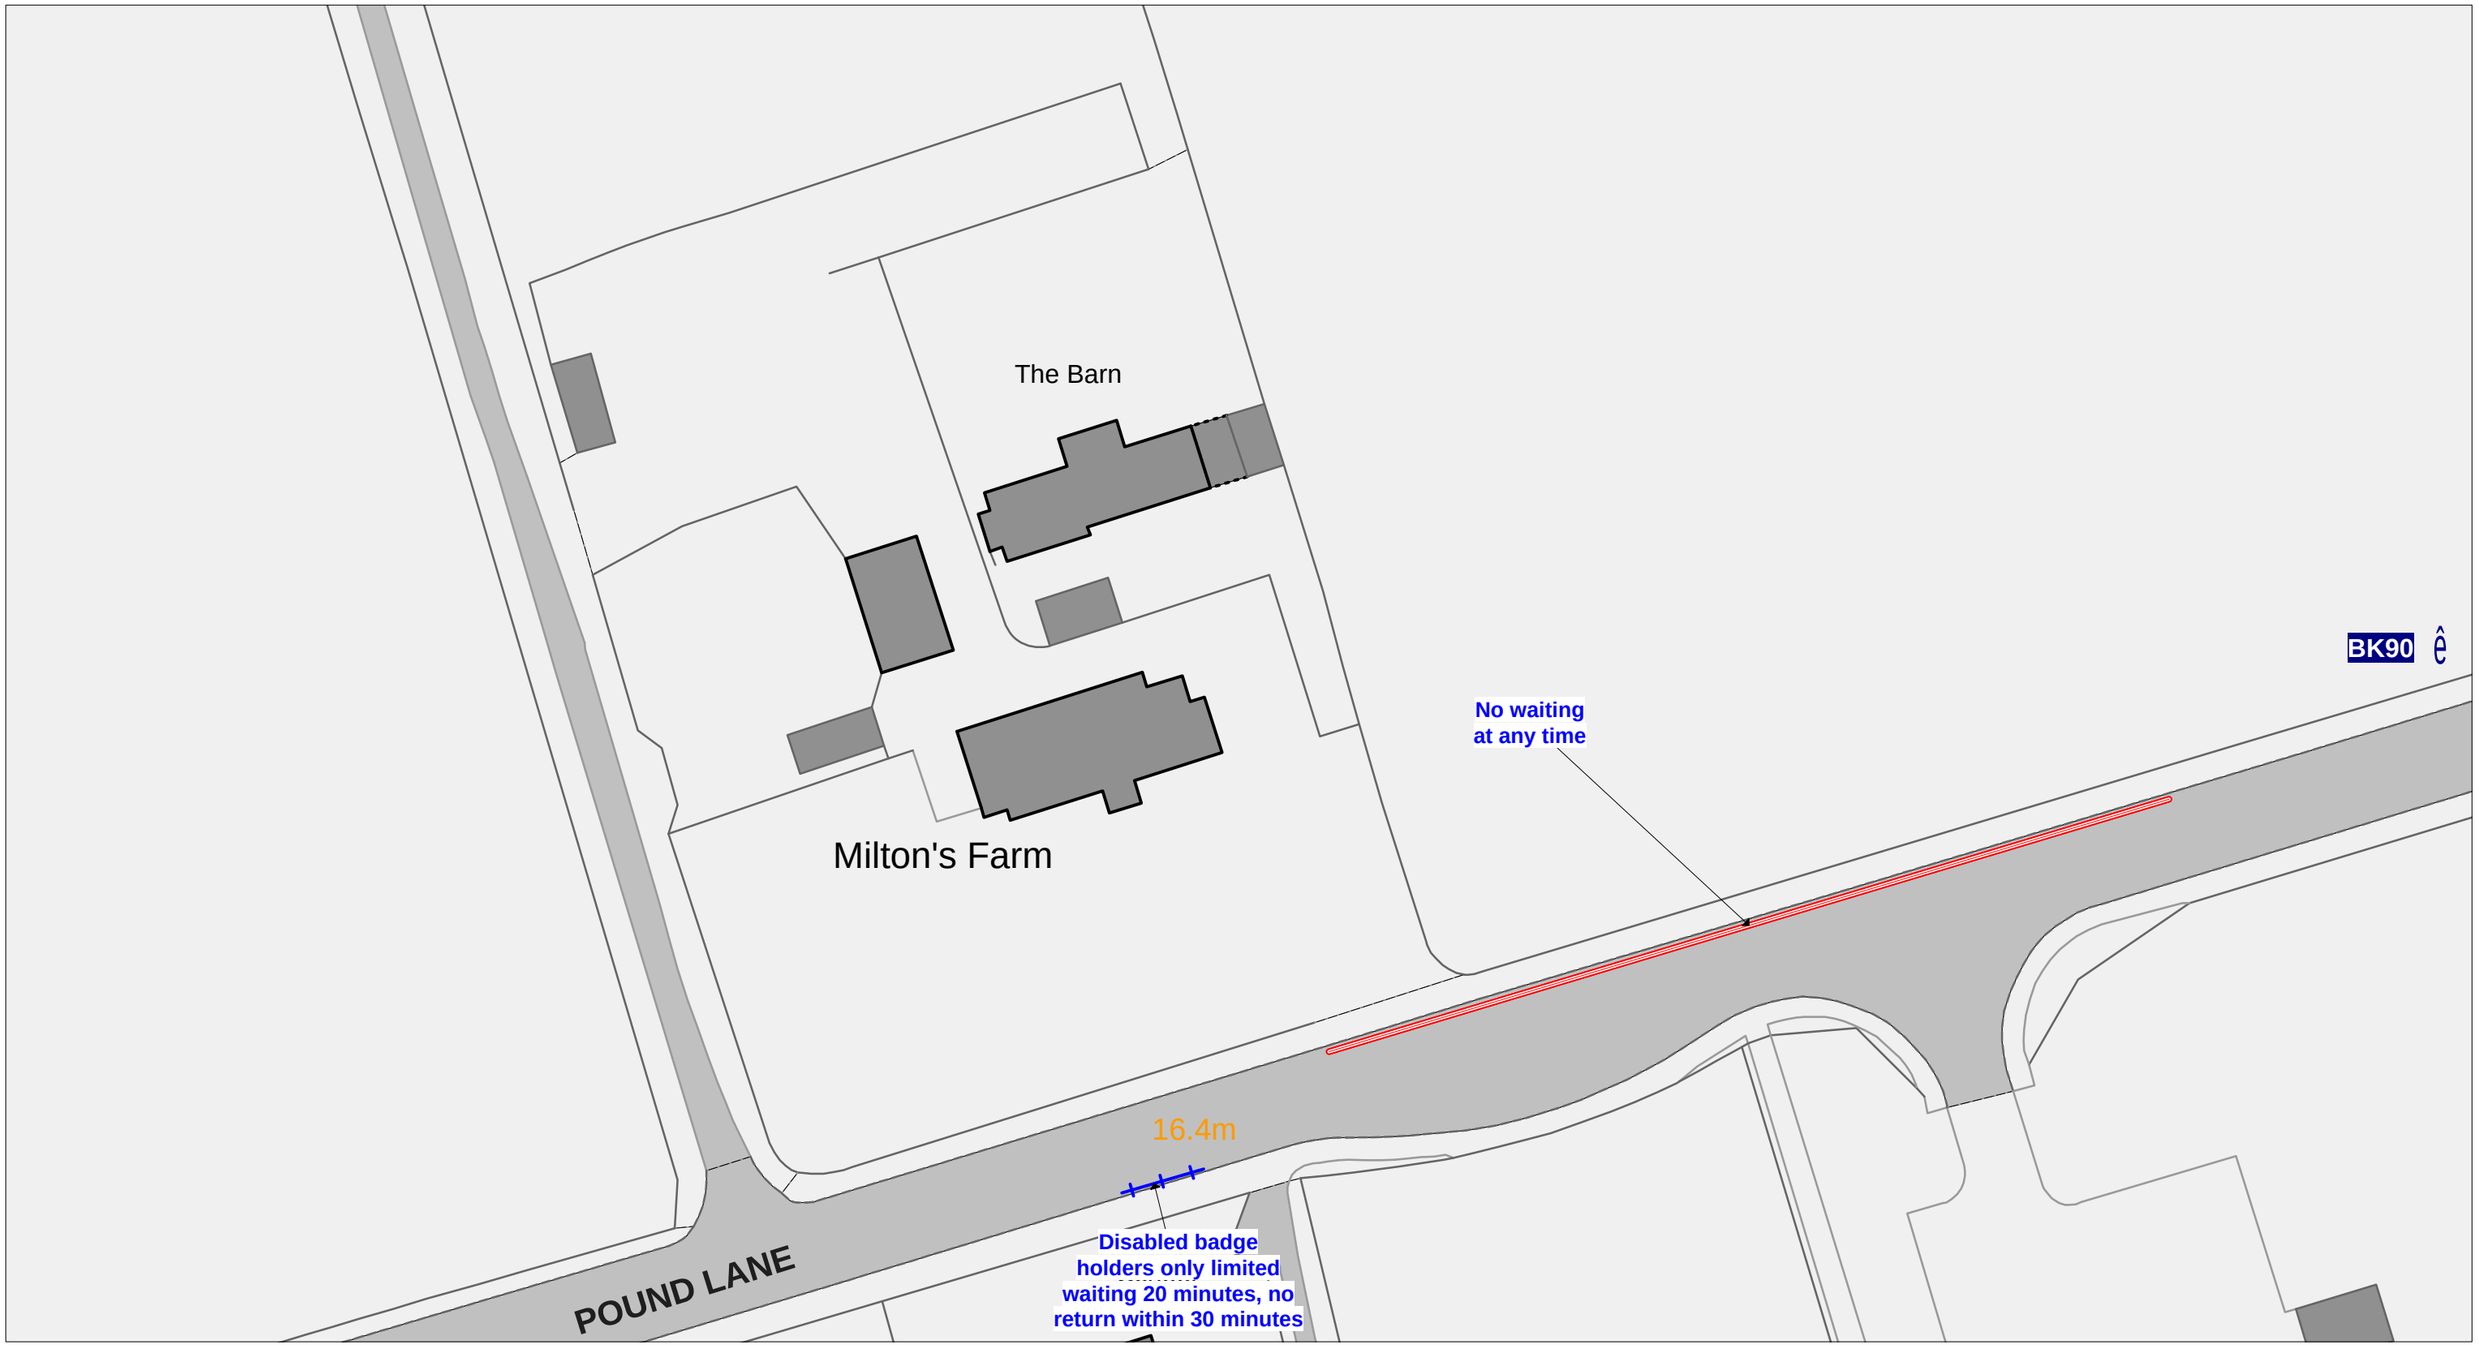

NORTH SOMERSET DISTRICT COUNCIL
(PROHIBITION AND RESTRICTION OF STOPPING AND WAITING, LOADING AND UNLOADING, AND ON-STREET PARKING PLACES) (CONSOLIDATION) ORDER 2017

North Somerset COUNCIL

Development & Environment
Town Hall
Walliscote Grove Road
Weston-super-Mare
BS23 1UJ

"

Tile No	Tile Ref: BK89
DATE	
SHEET REVISION NUMBER	DRAFT
SCALE	1 : 500

© Crown copyright and database rights 2018 Ordnance Survey 100023397. You are not permitted to copy, sub-license, distribute or sell any of this data to third parties in any form. OS Licence No. 100023397.

PROPOSED RESTRICTIONS

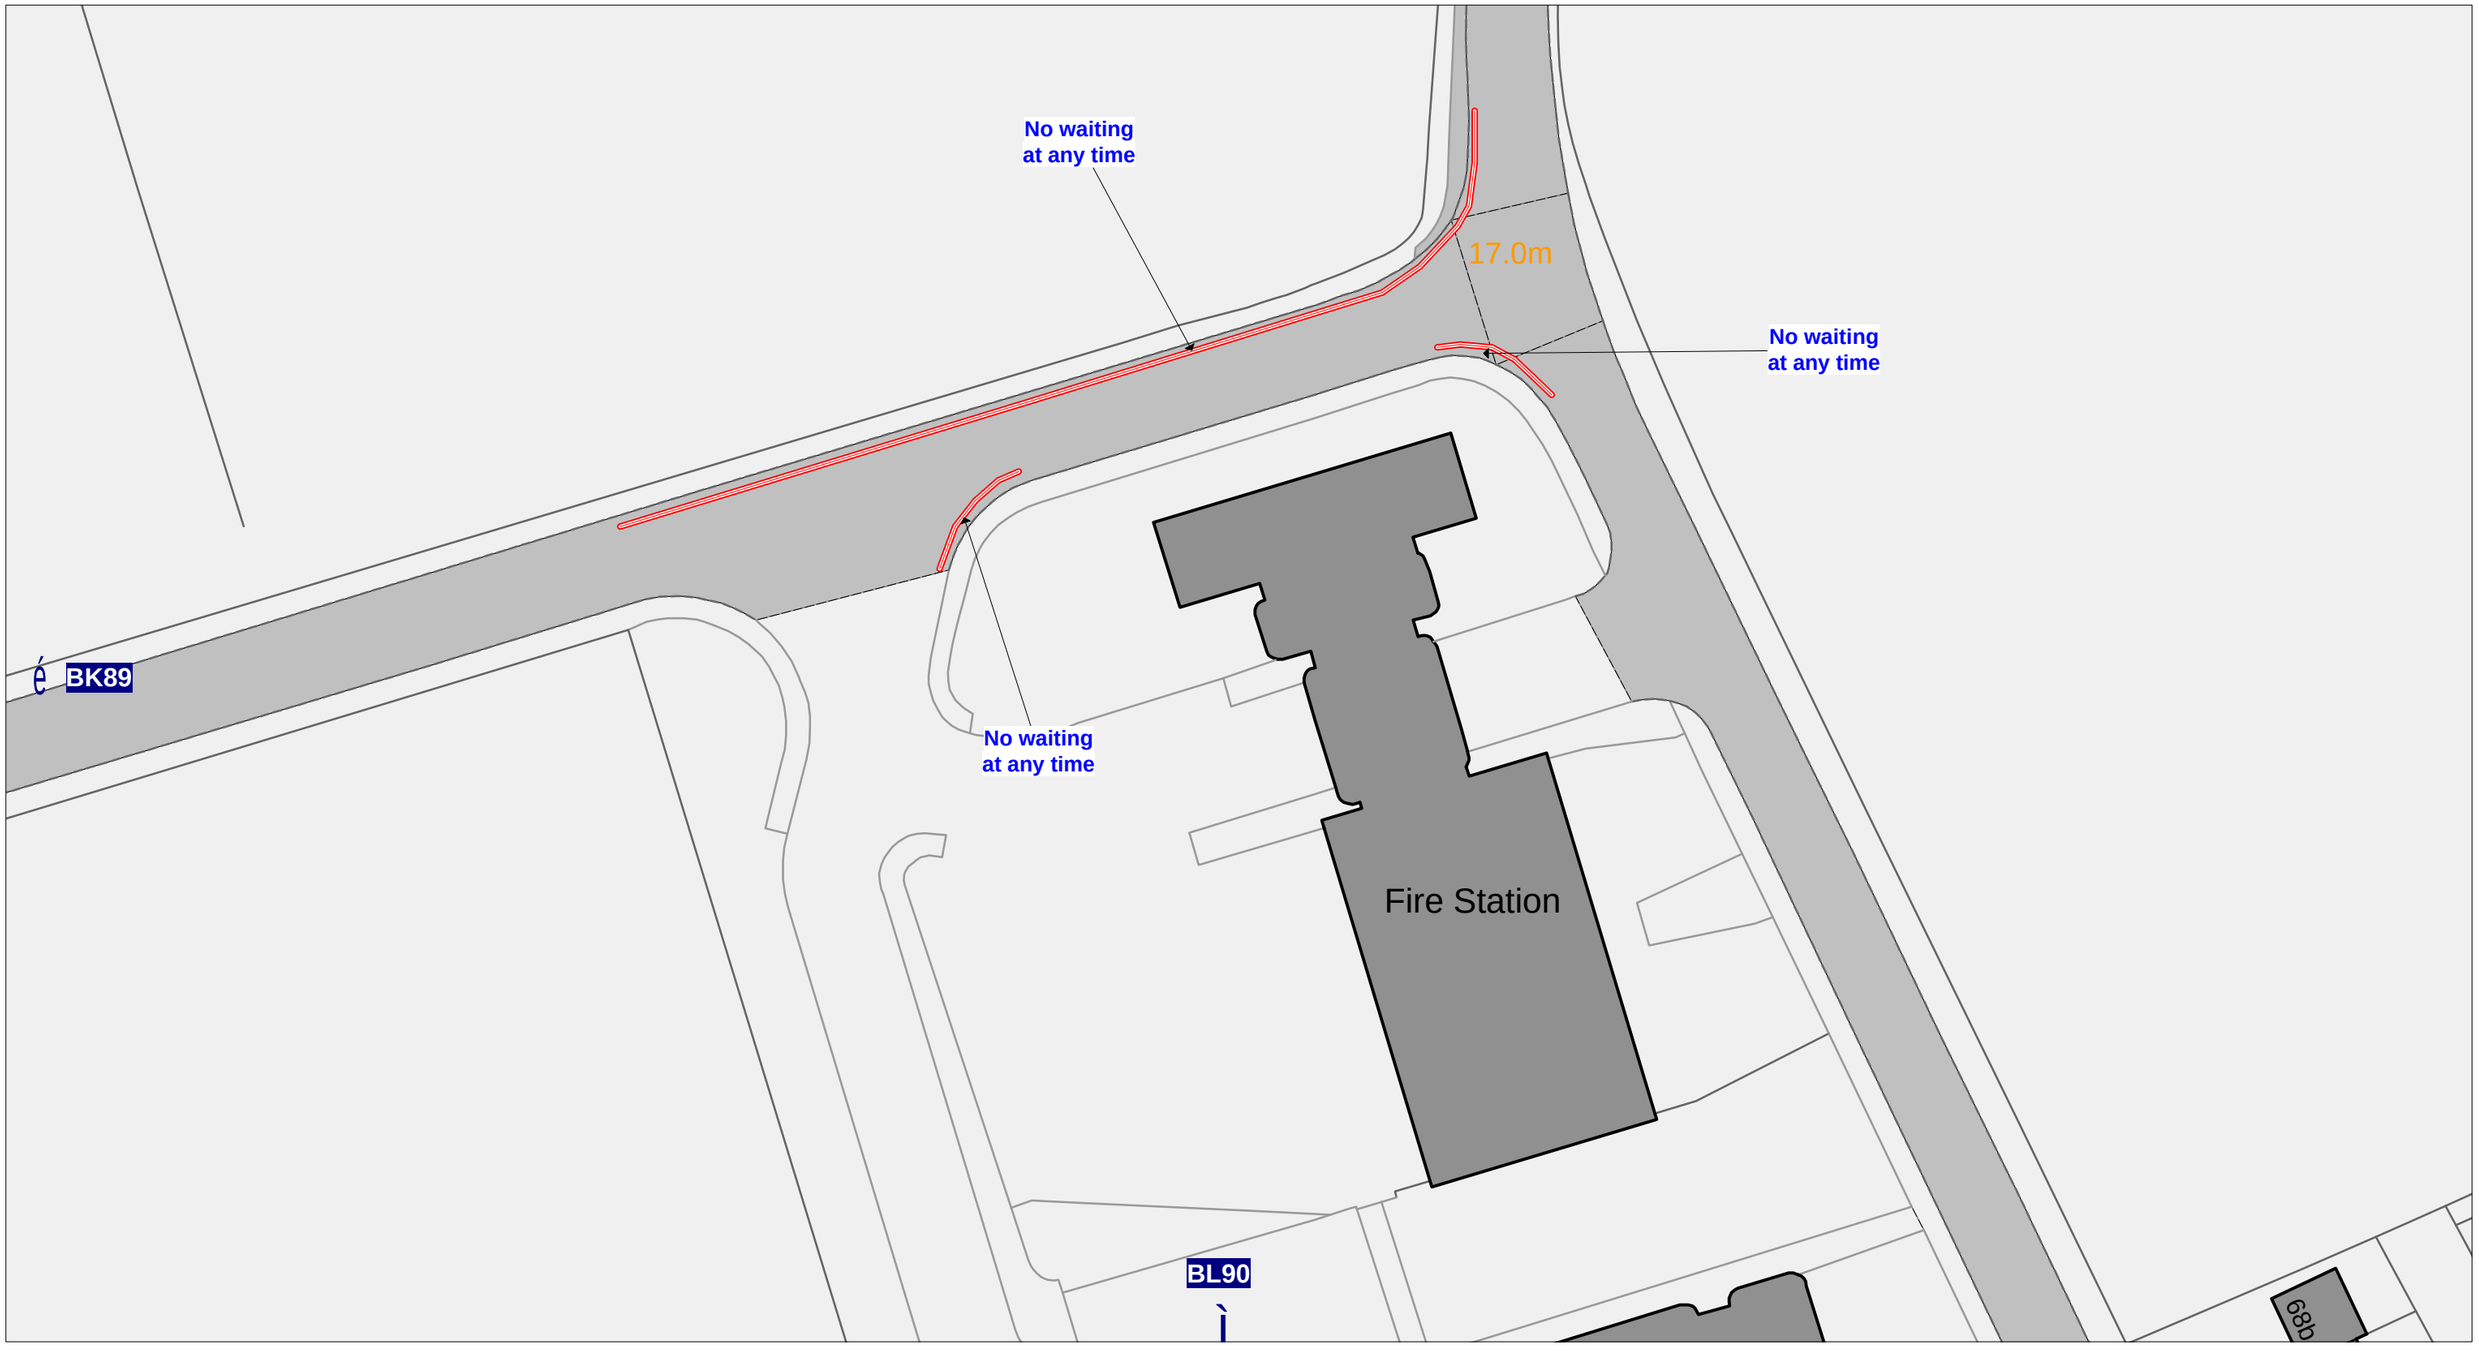

NORTH SOMERSET DISTRICT COUNCIL
(PROHIBITION AND RESTRICTION OF STOPPING AND WAITING, LOADING AND UNLOADING, AND ON-STREET PARKING PLACES) (CONSOLIDATION) ORDER 2017

Development & Environment
Town Hall
Walliscote Grove Road
Weston-super-Mare
BS23 1UJ

Tile No	Tile Ref: BK90
DATE	
SHEET REVISION NUMBER	DRAFT
SCALE	1 : 500

© Crown copyright and database rights 2018 Ordnance Survey 100023397. You are not permitted to copy, sub-license, distribute or sell any of this data to third parties in any form. OS Licence No. 100023397.

PROPOSED RESTRICTIONS

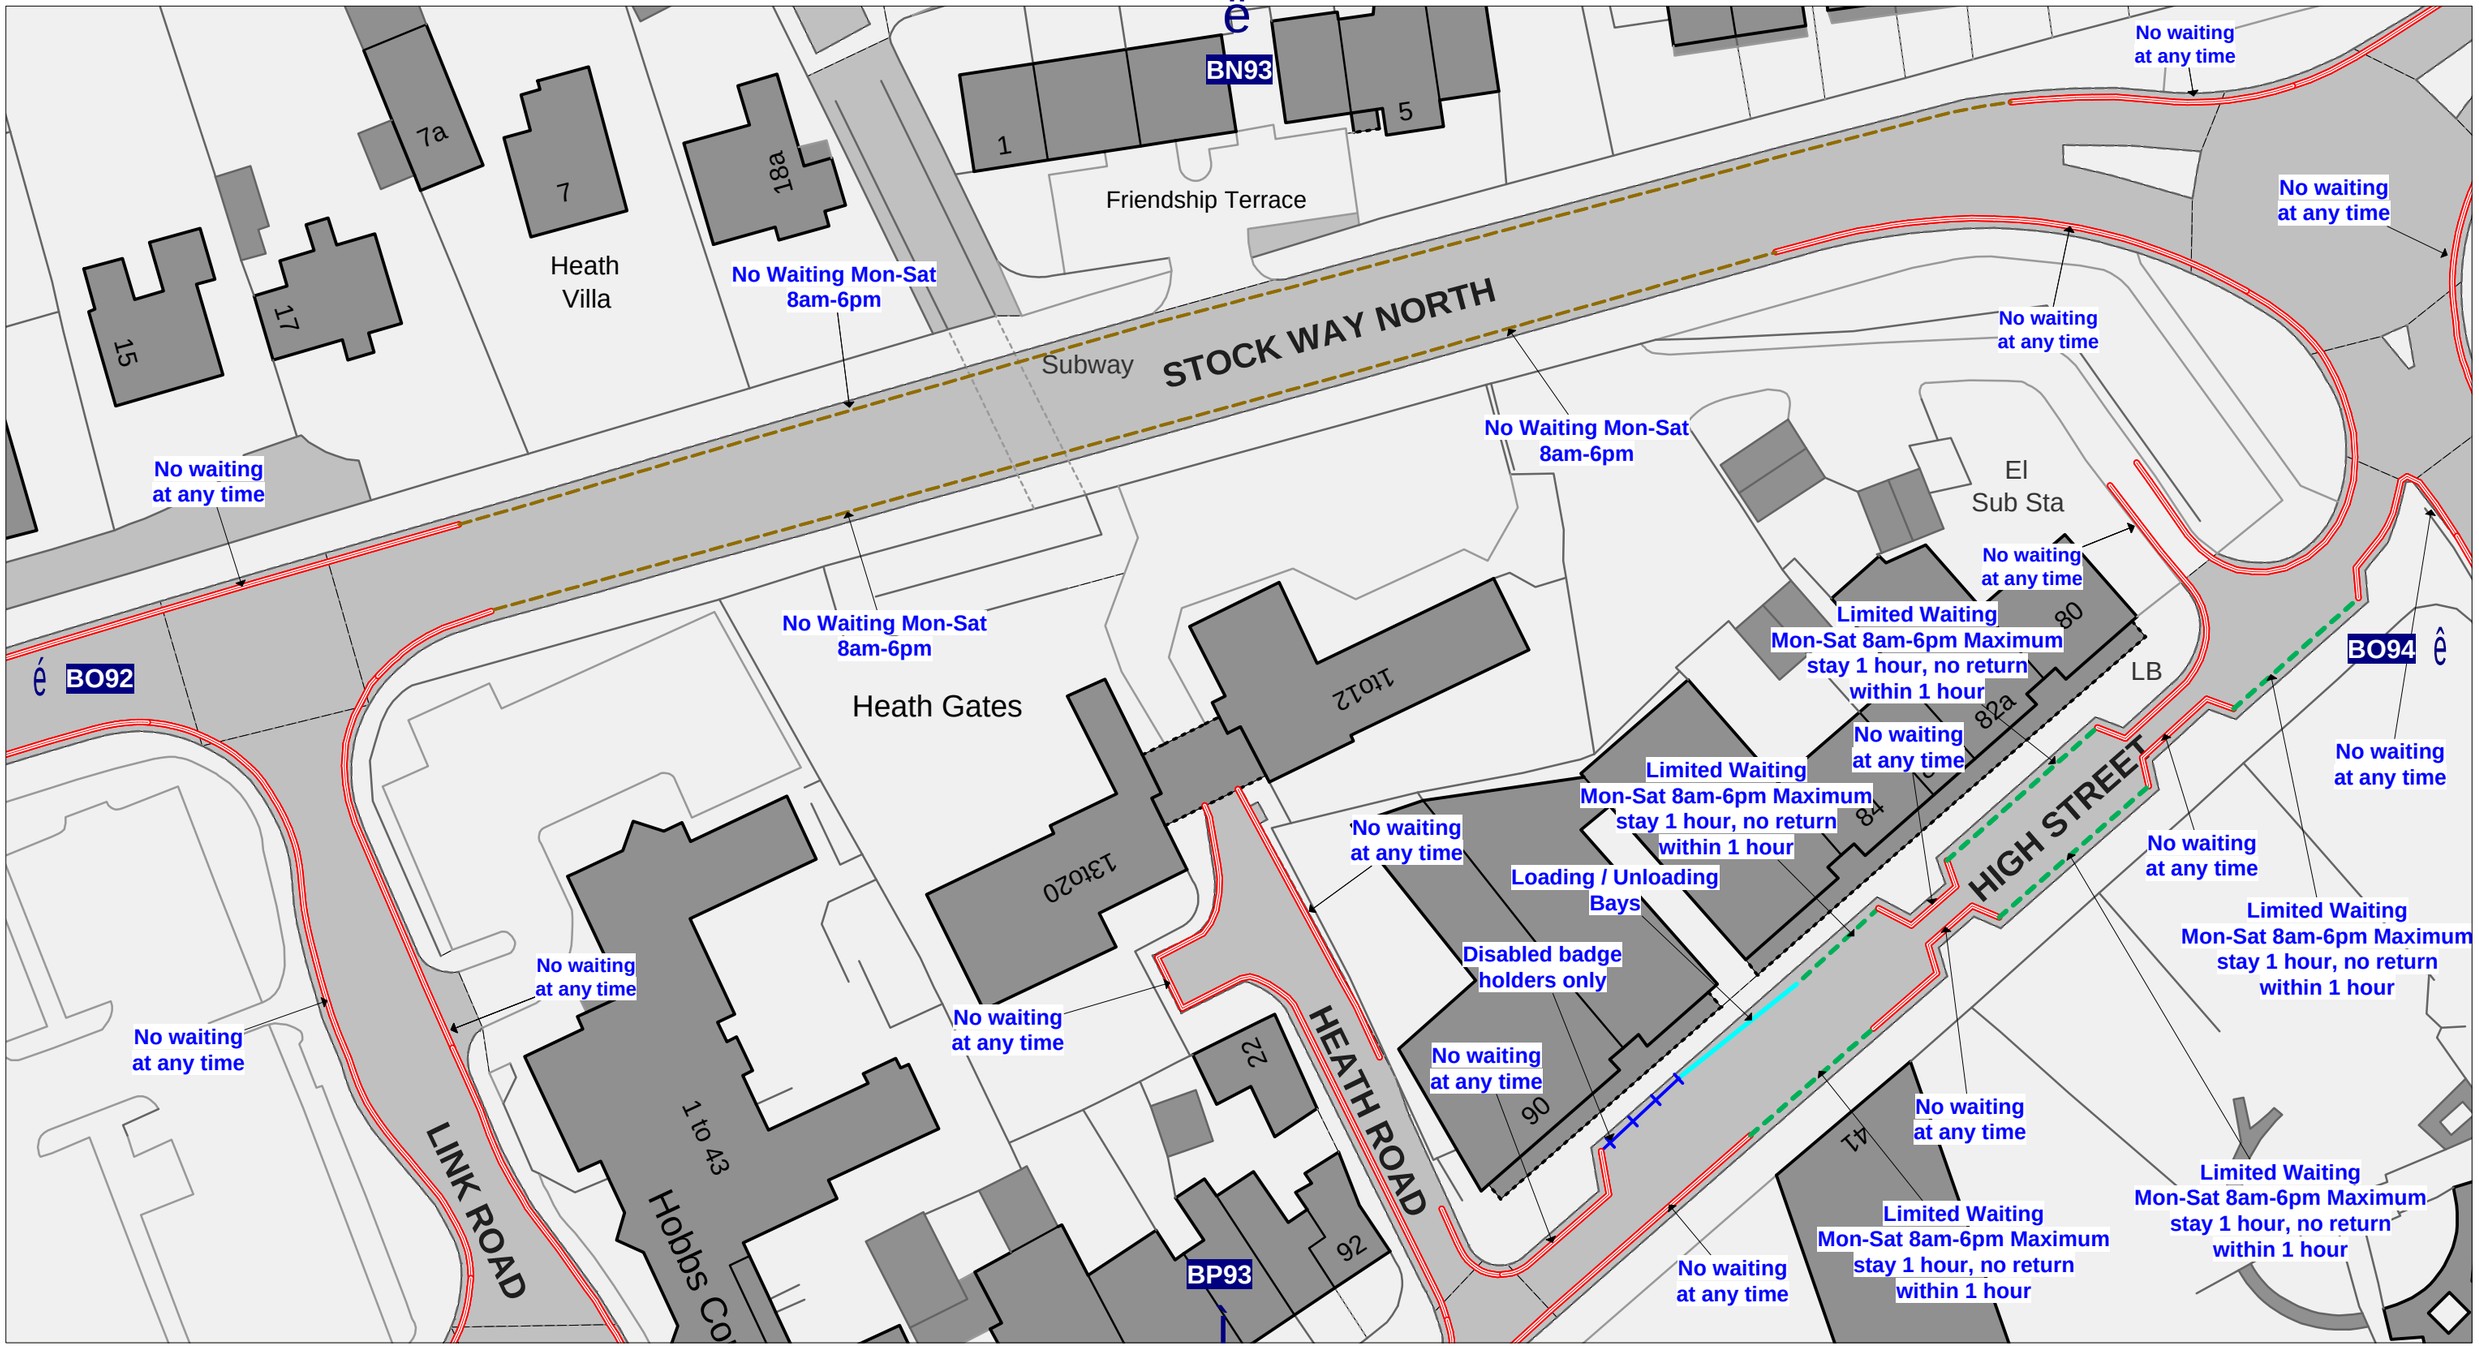

NORTH SOMERSET DISTRICT COUNCIL
(PROHIBITION AND RESTRICTION OF STOPPING AND WAITING, LOADING AND UNLOADING, AND ON-STREET PARKING PLACES) (CONSOLIDATION) ORDER 2017

North Somerset Council

Development & Environment
Town Hall
Walliscote Grove Road
Weston-super-Mare
BS23 1UJ

Tile No	Tile Ref: BO93
DATE	
SHEET REVISION NUMBER	DRAFT
SCALE	1 : 500

© Crown copyright and database rights 2018 Ordnance Survey 100023397. You are not permitted to copy, sub-license, distribute or sell any of this data to third parties in any form. OS Licence No. 100023397.

PROPOSED RESTRICTIONS